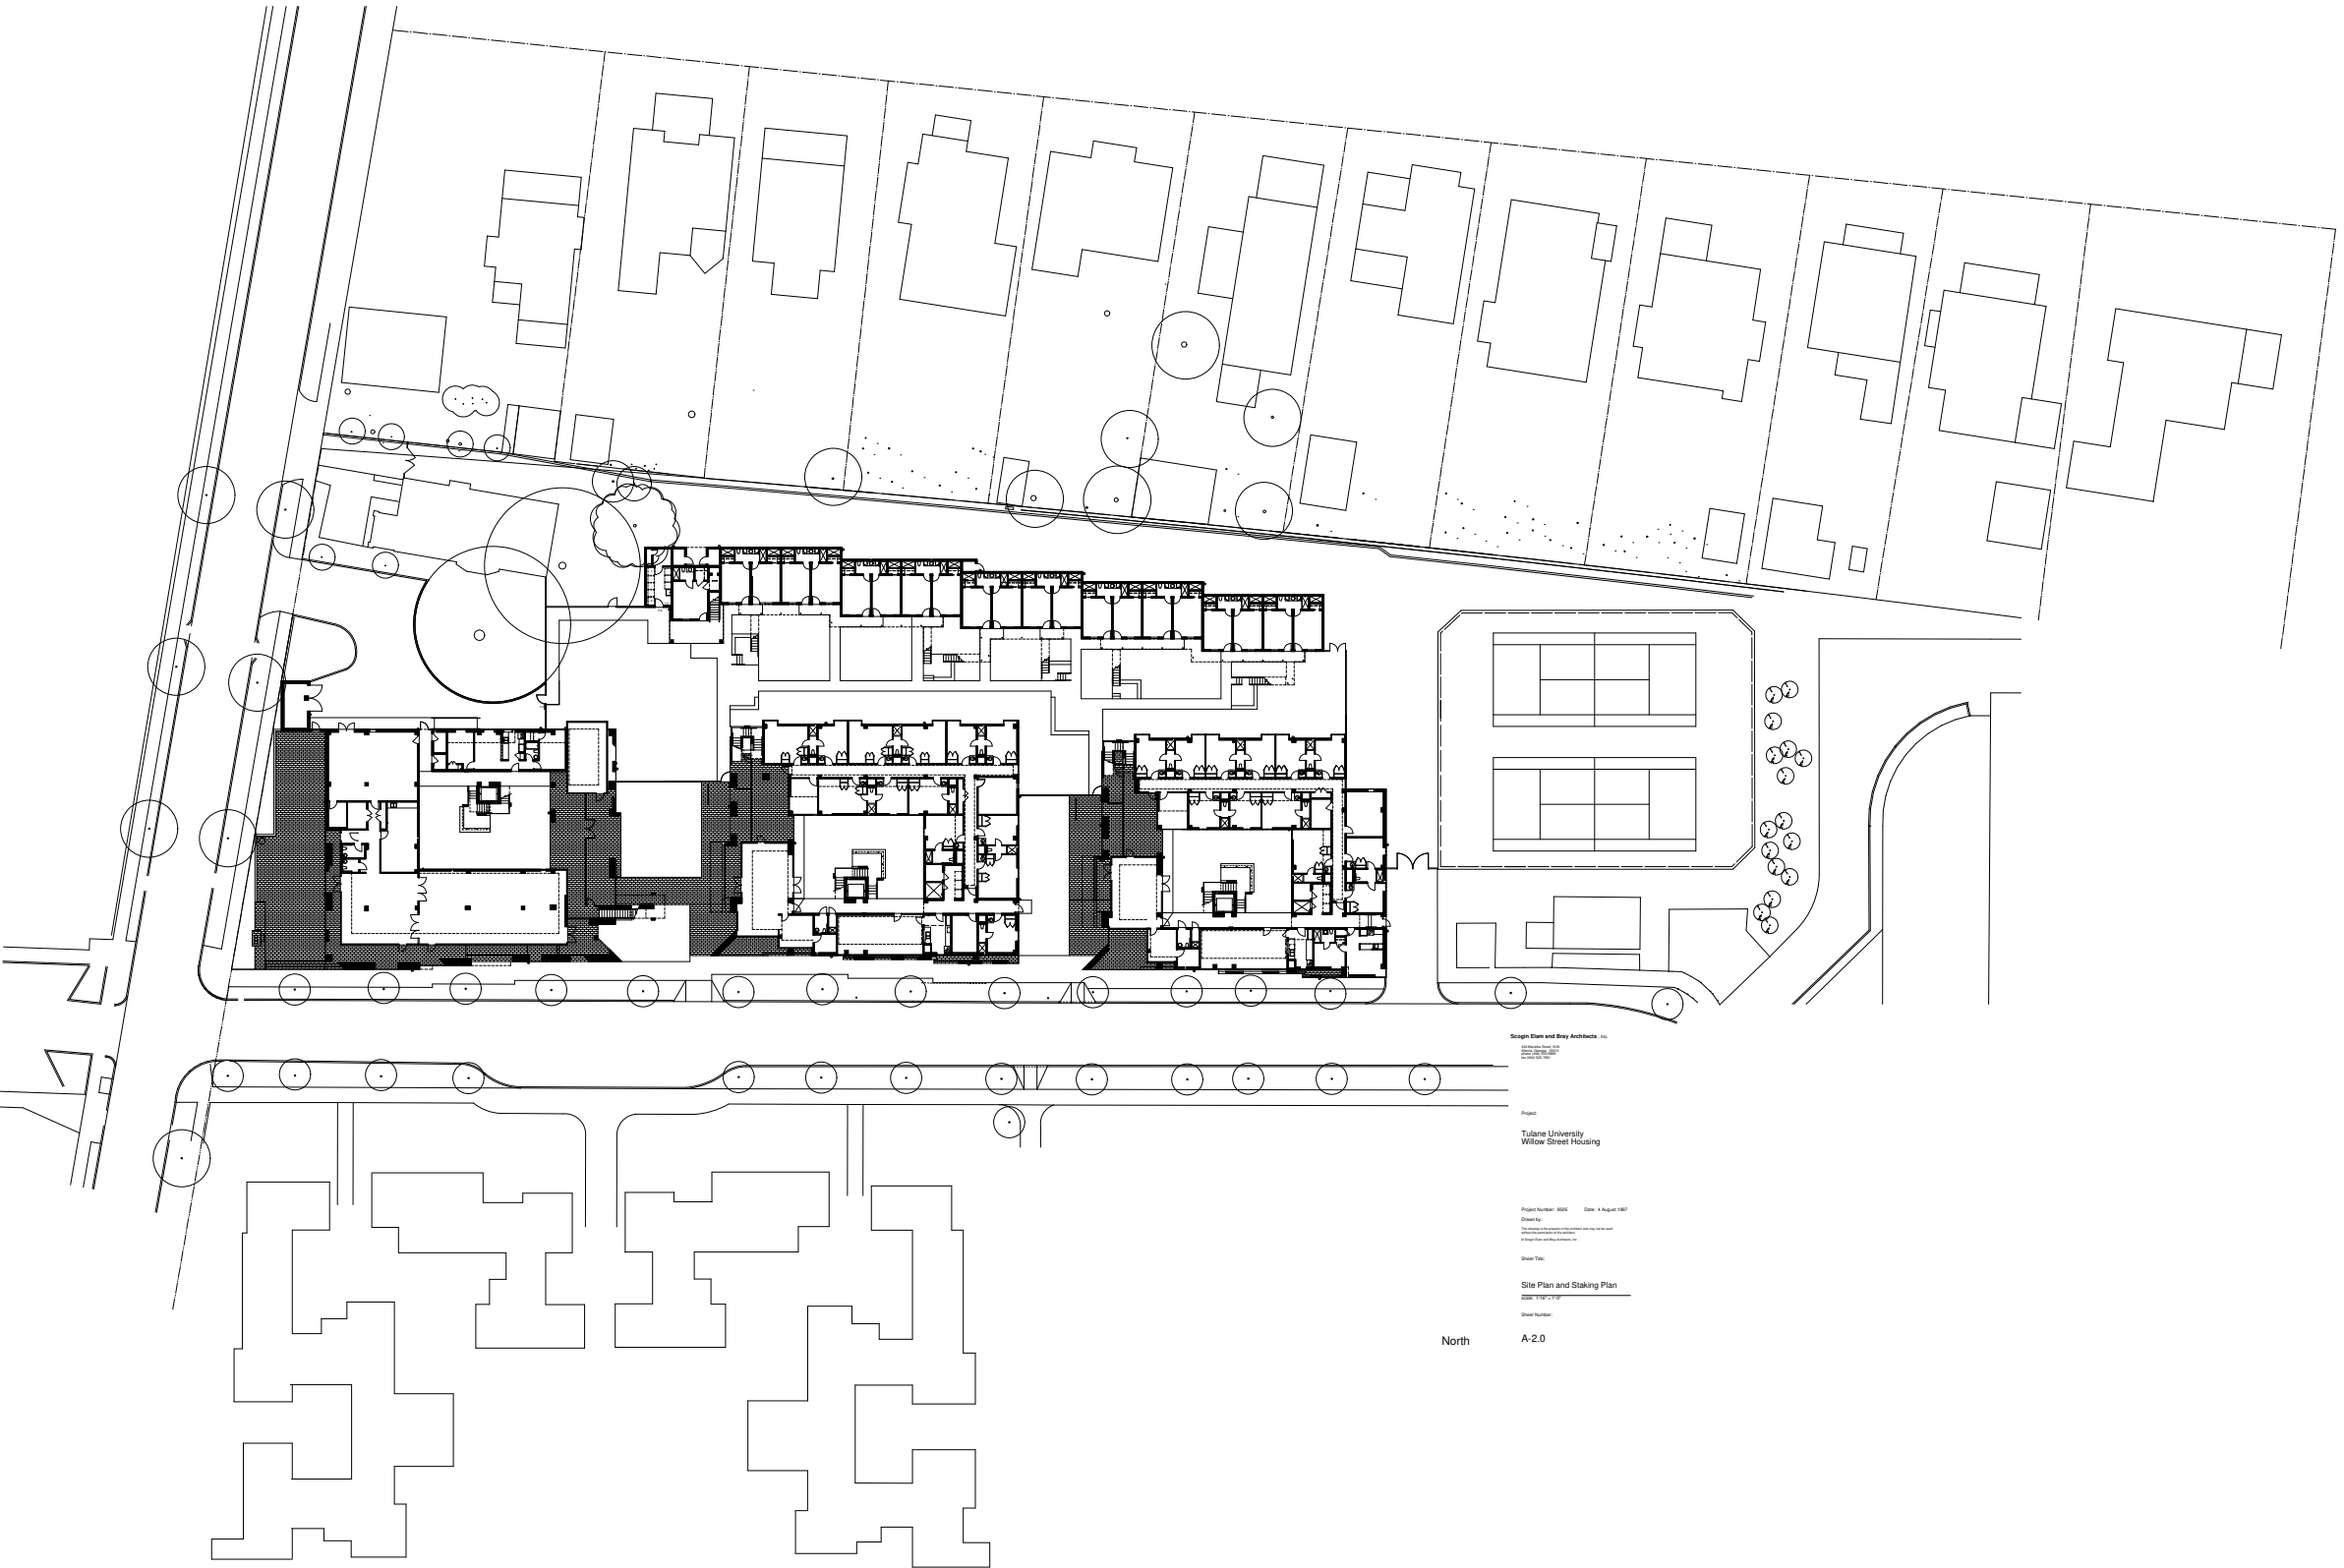

Scogin Elam and Bray Architects, Inc.

[illegible]
[illegible]
[illegible]
[illegible]

Project:

Tulane University
Willow Street Housing

Project Number: 9505 Date: 4 August 1997

Drawn by:

This drawing is the property of the architect and may not be used without the permission of the architect.

© Scogin Elam and Bray Architects, Inc.

Sheet Title:

Site Plan and Staking Plan

Scale: 1/16" = 1'-0"

Sheet Number:

A-2.0

North